A30 SLAB AND TIMBER INSTALLATION

UP TO 90 LITRES PER MINUTE

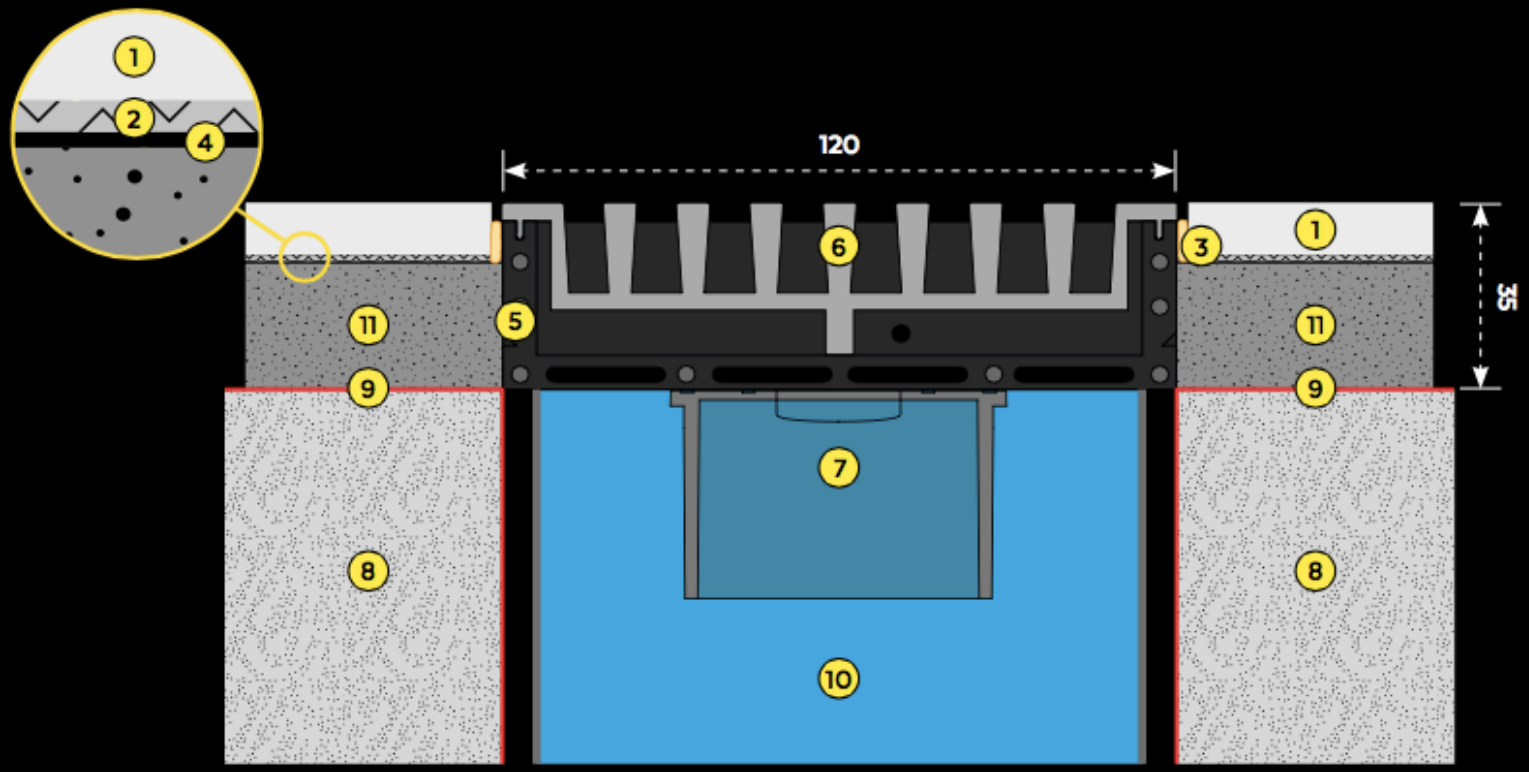

1. Tile
2. Tile adhesive
3. Silicon joint
4. Waterproof tape (Optional)
5. A30 extrusion channel
6. A30 removable grate
7. Spigots available to fit 50mm, 80mm and 100mm
8. Concrete slab or timber
9. Waterproof membrane
10. Pipe 50mm, 80mm or 100mm
11. Screed